REV BY: INT2	DATE: RMT

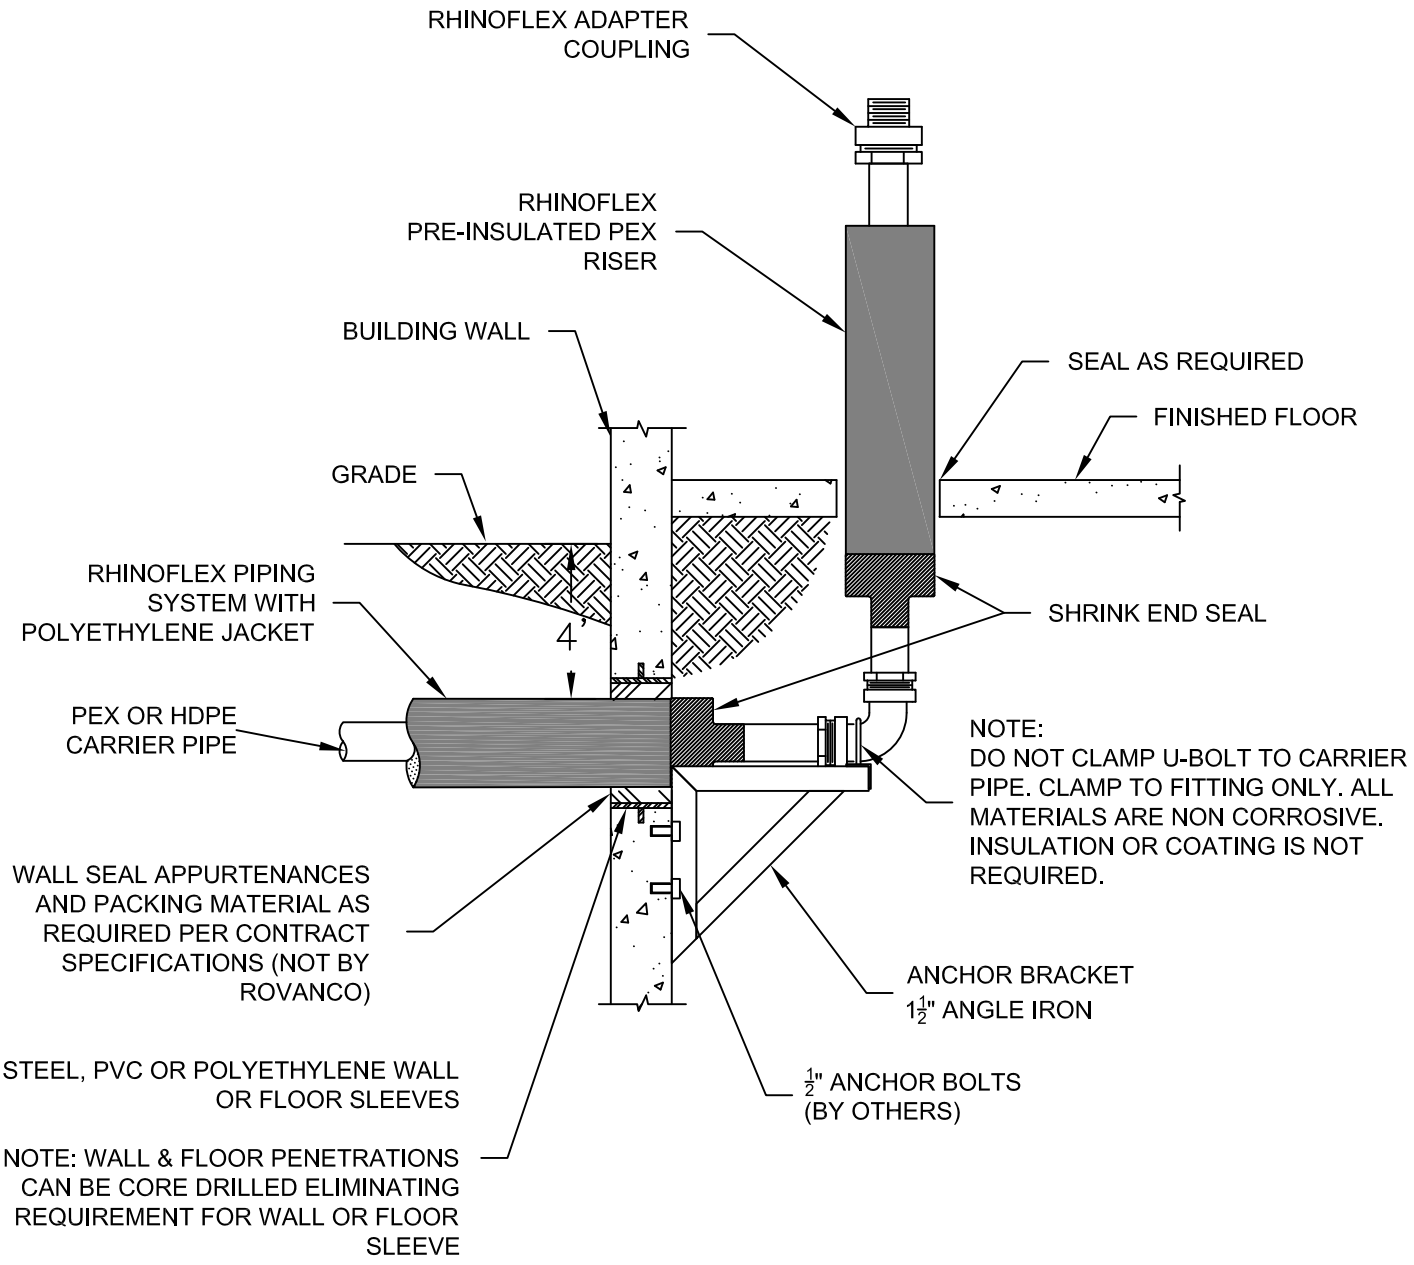

Rovanco®
20535 S.E. FRONTAGE RD. JOLIET, IL. 60431 (815) 741-6700

NAME: RHINOFLEX ENTRY DETAIL - RHINOFLEX W/ THREADED 90° ELBOW-WALL & FLOOR

APPR BY:	DRAWN BY:	DATE:	DWG NO:
DK	RMT	03/05/10	RF-011